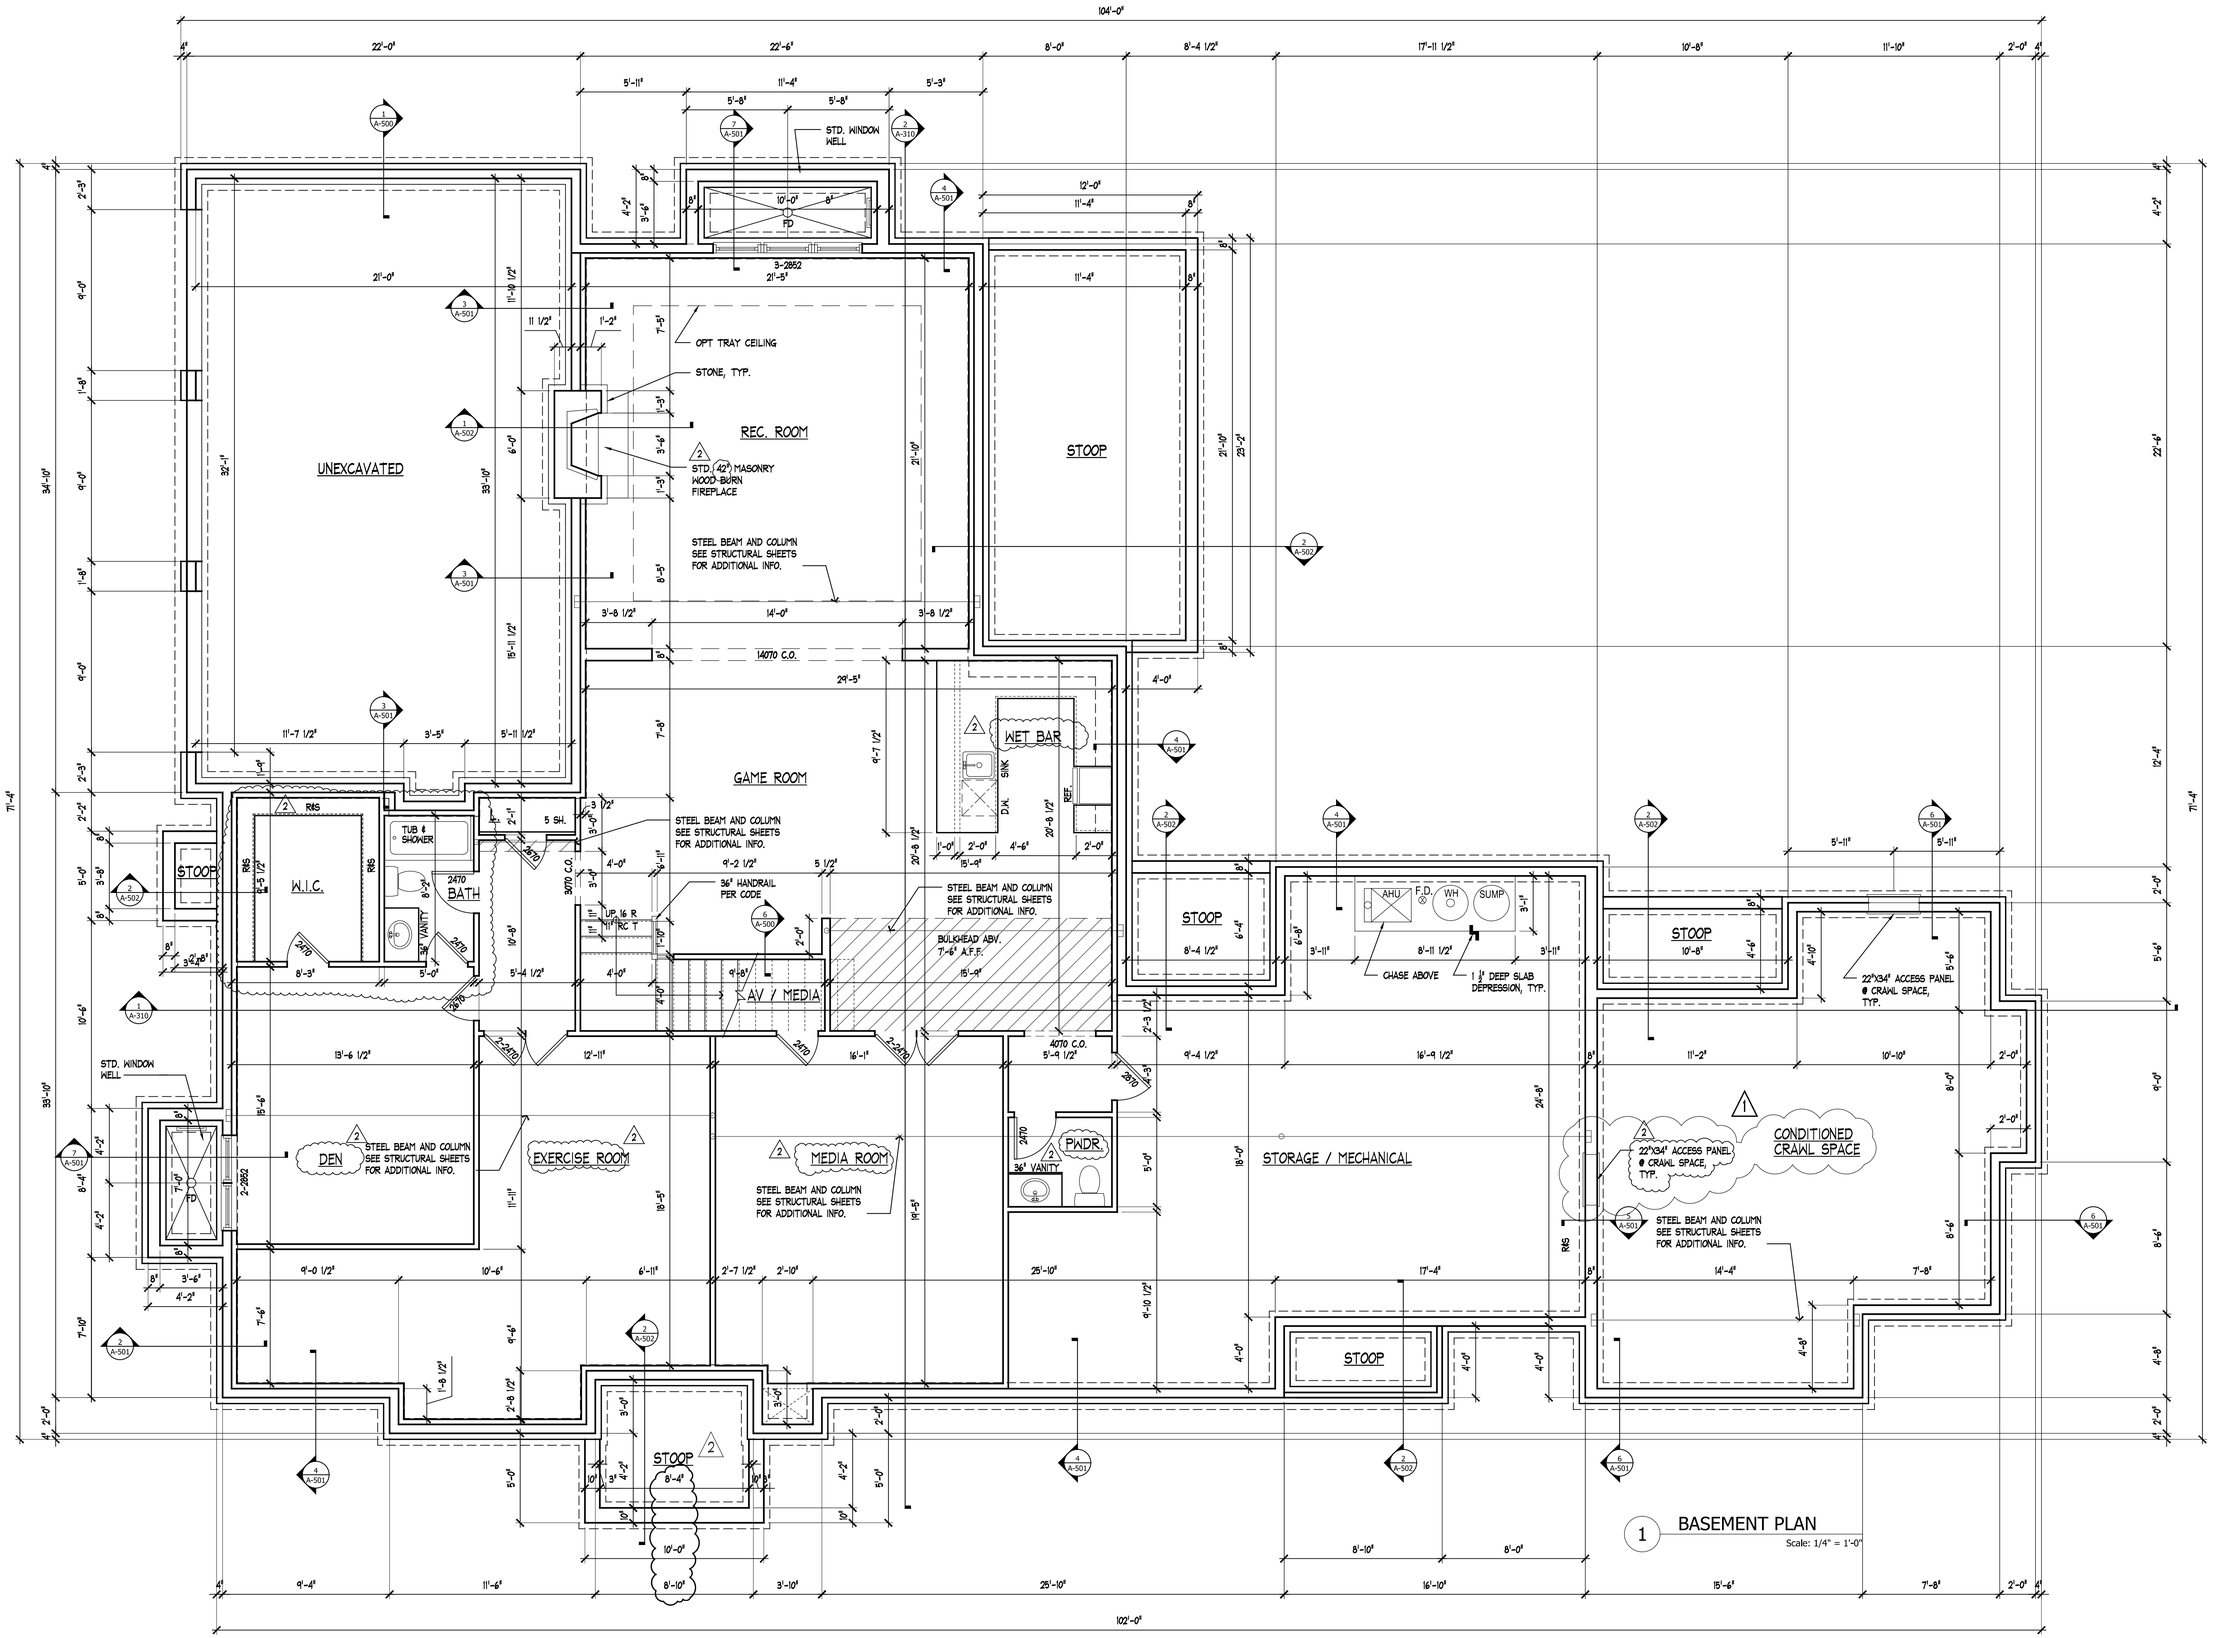

1 BASEMENT PLAN
Scale: 1/4" = 1'-0"

lessard GROUP

LESSARD GROUP INC.
8521 LEESBURG PIKE, SUITE 700 | VIENNA, VA 22182
P:703.760.9344 | F:703.356.0126
WWW . LESSARDGROUP . COM

© 2009 LESSARD GROUP, INC. (LESSARD) RESERVES ITS COMMON LAW COPYRIGHT AND OTHER PROPERTY RIGHTS IN THESE PLANS. THESE PLANS ARE NOT TO BE USED OR REPRODUCED FOR ANY PURPOSE NOT SPECIFICALLY AUTHORIZED IN WRITING BY LESSARD. IN GENERAL, THESE PLANS MAY NOT BE REPRODUCED FOR THIRD PARTY, WITHOUT PRIOR OBTAINING THE EXPRESS WRITTEN PERMISSION AND CONSENT OF LESSARD GROUP, INC.

Master Down
Lot #14 @ Spring Hill Farm
McLean, Virginia
ARTISAN BUILDERS c/o YEONAS & ELLIS
BASEMENT
FLOOR PLAN

NO	ISSUE/REVISION	DATE
2	Rev Entry Stoop	02.08.10
1	County Permit Comments	01.21.10
	Permit Issue	12.16.09
	Bid Set	12.07.09

PROJECT No:	YEO.065D.00
FILE NAME:	YEO065dA100.dwg
DRAWN BY:	JP
CHECKED BY:	RA
PLOT DATE:	

A-100

Plot By: Jorgef

N:\Yeonas\YEO065d\4Arch\50Sheets\3Architectural\100Plans\YEO065dA100.dwg, 3/9/2010 5:18:42 PM, PDF.pc3